Improvements to roads and drains of Maruthinagara
in ward no. 08 kodigehalli

First and Final Bill

Key Map

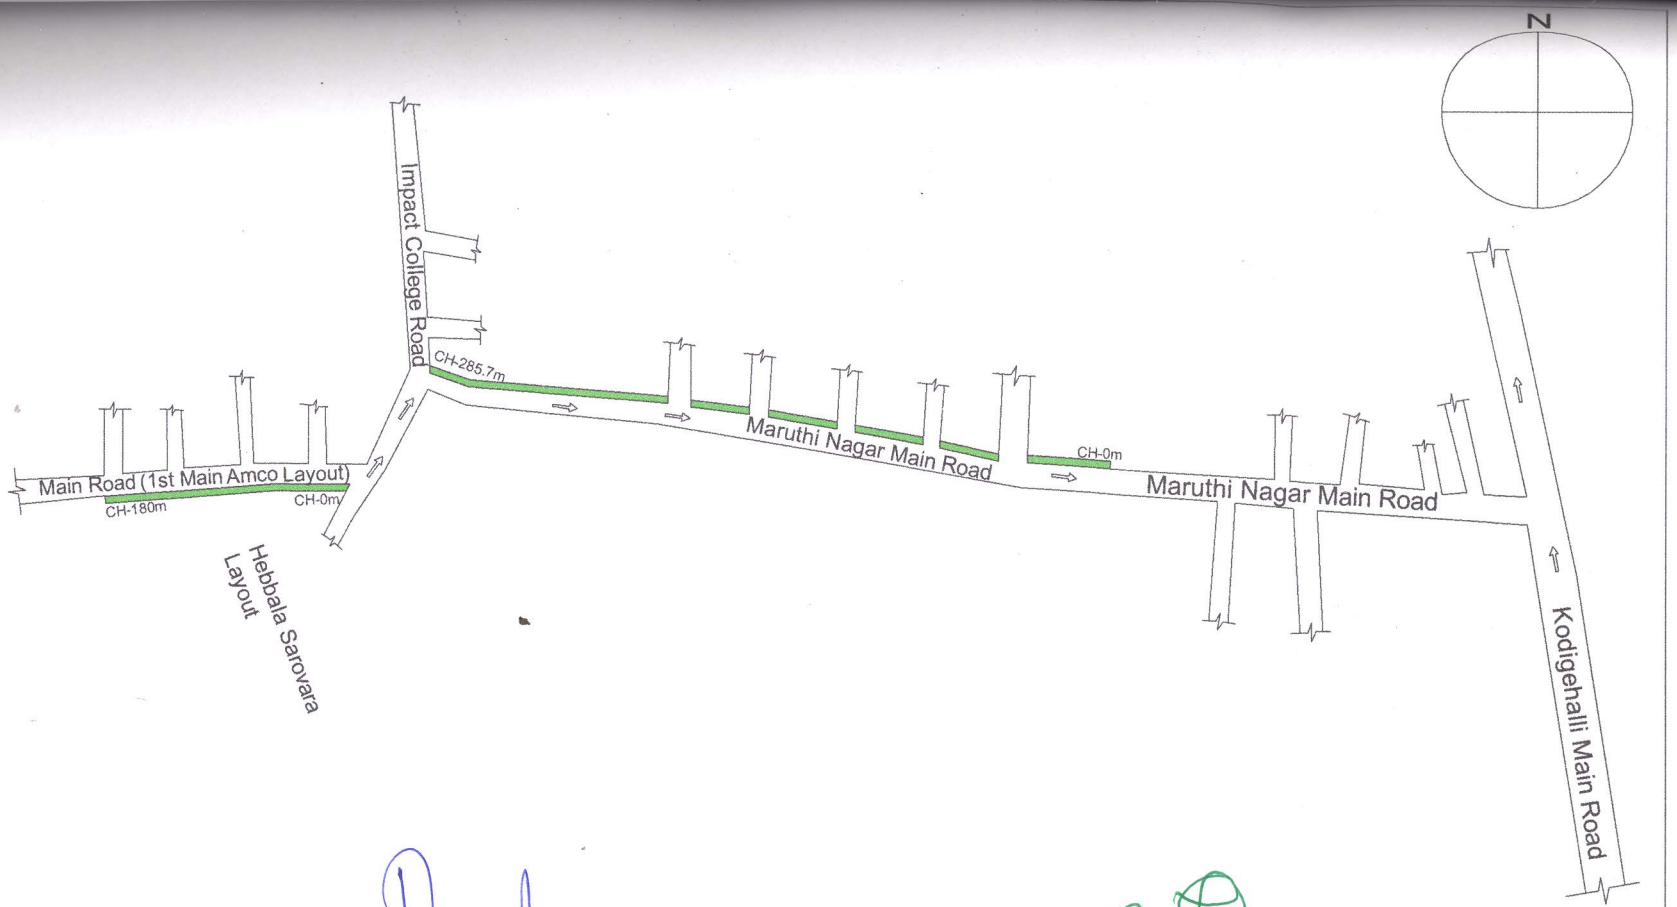

Assistant Executive Engineer
Kodigehalli Sub Division
BBMP, Bangalore

NOTES:-	INDEX
1) Do Not Scale The Drawings 2) All Dimensions Are In meters	CC Drain

PROJECT	Improvements to roads and drains of Maruthinagara in ward no. 08 kodigehalli	RUDRAPRASAD CONSULTANTS STRUCTURAL ENGINEERS, ARCHITECTS & PROJECT MANAGEMENT CONSULTANTS No. 3 7th MAIN, MALLESWARAM BANGALORE-560003 Ph : 23444801 Mob : 91-9448227083,91-9972924526 E-mail: rudraprasad3@rediffmail.com Web: www.arkengineeers.com
CLIENT	BBMP	